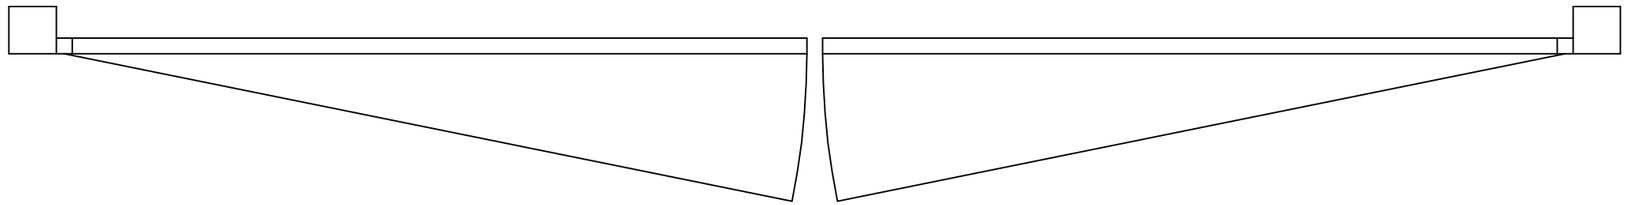

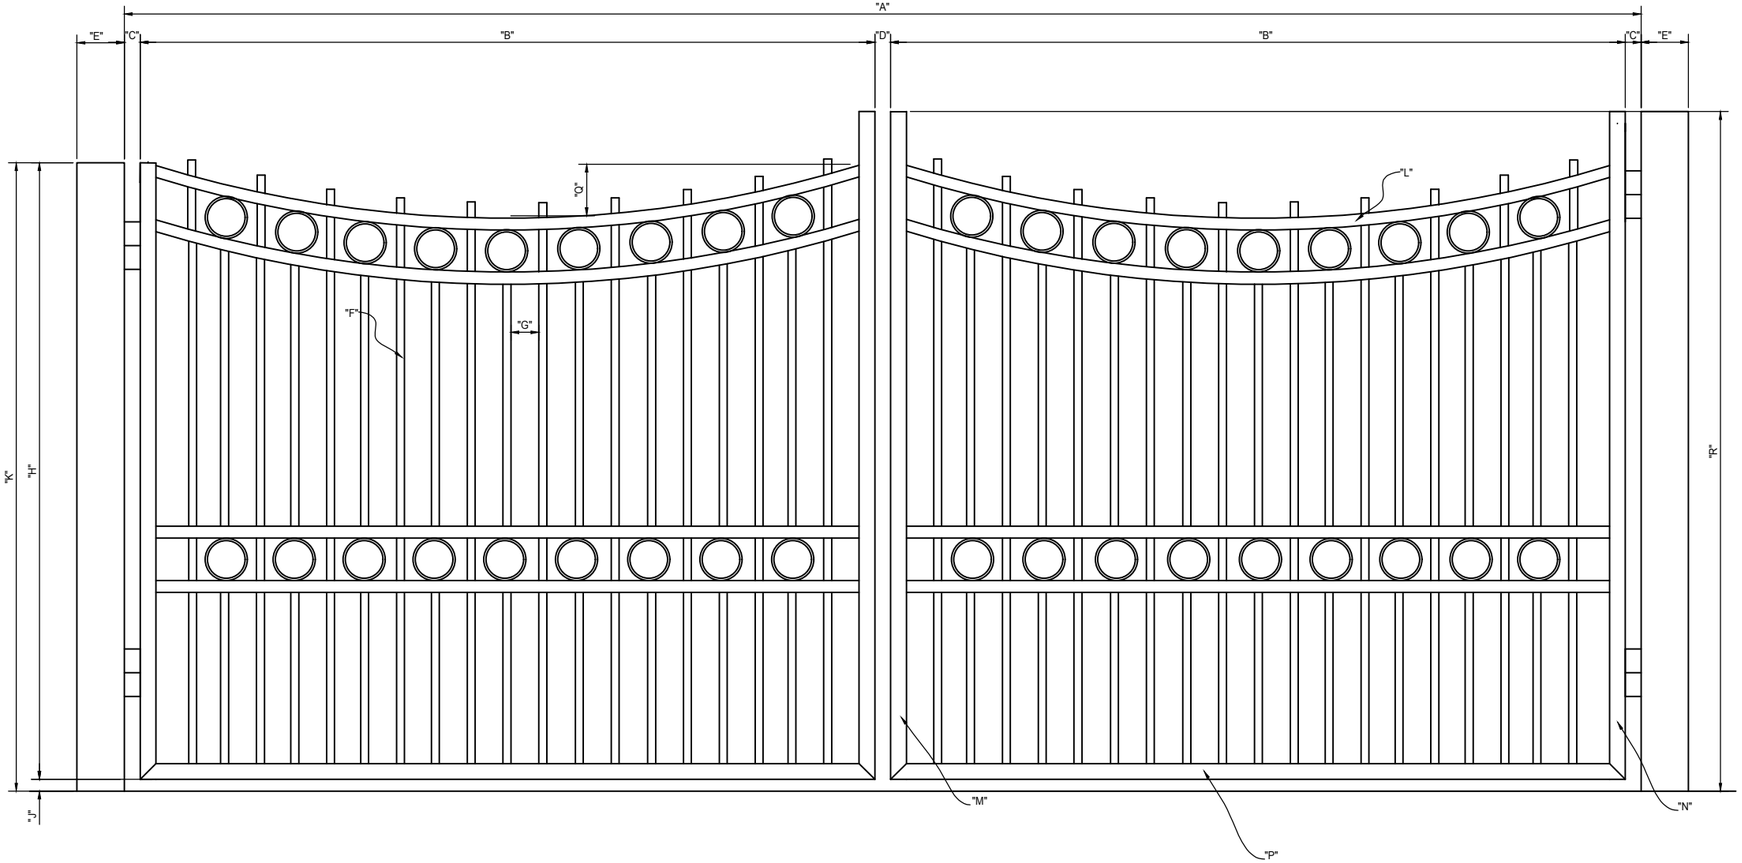

"A" INSIDE TO INSIDE CLEAR OPENING	
"B" LEAF WIDTH	
"C" HINGE GAP	
HINGE STYLE?	
HINGE PROVIDED BY?	
"D" LATCH GAP	
LATCH STYLE?	
LATCH PROVIDED BY?	
"E" POST SIZE	
POST PROVIDED BY?	
PLATED OR EMBEDDED?	
PLATE SIZE / EMBED DEPTH?	
"F" PICKET SIZE	
"G" PICKET INSIDE TO INSIDE SPACING	
"H" GATE LEAF HEIGHT	
"J" CLEARANCE GAP	
"K" GRADE TO TOP HEIGHT	
"L" FRAME TOP MEMBER SIZE	
"M" FRAME LATCH SIDE MEMBER SIZE	
"N" FRAME HINGE SIDE MEMBER SIZE	
"P" FRAME BOTTOM MEMBER SIZE	
"Q" SCALLOP HEIGHT	
"R" FINIAL HEIGHT	
GATE SWINGS OUT AS SHOWN?	
COLOR/FINISH?	
MATERIAL?	
ADDITIONAL INFORMATION:	

REV	DESCRIPTION	DATE
.		

AMERICAN FENCE COMPANY

DOUBLE DRIVE GATE UNDER SCALLOP

.

AMERICAN FENCE PROJECT # .		CLIENT PROJECT # .				
REFERENCE JOB # .						
CHKD BY TL	TG	SCALE 1 1/2" = 1'-0"	DRAWN BY AF	DATE 3/22/2017	REV .	SHEET # 14

SCALE TO 1 INCH