"A" INSIDE TO INSIDE CLEAR OPENING	30'-0"
"B" LEAF WIDTH	
"C" HINGE GAP	
HINGE STYLE?	
HINGE PROVIDED BY?	
"D" LATCH GAP	
LATCH STYLE?	
LATCH PROVIDED BY?	
"E" POST SIZE	
POST PROVIDED BY?	
PLATED OR EMBEDDED?	
PLATE SIZE / EMBED DEPTH?	
"F" PICKET INSIDE TO INSIDE SPACING	
"G" GATE LEAF HEIGHT	
"H" CLEARANCE GAP	
"J" GRADE TO TOP HEIGHT	
"K" FINIAL HEIGHT	
GATE SWINGS OUT AS SHOWN?	
COLOR/FINISH?	
MATERIAL?	
ADDITIONAL INFORMATION:	

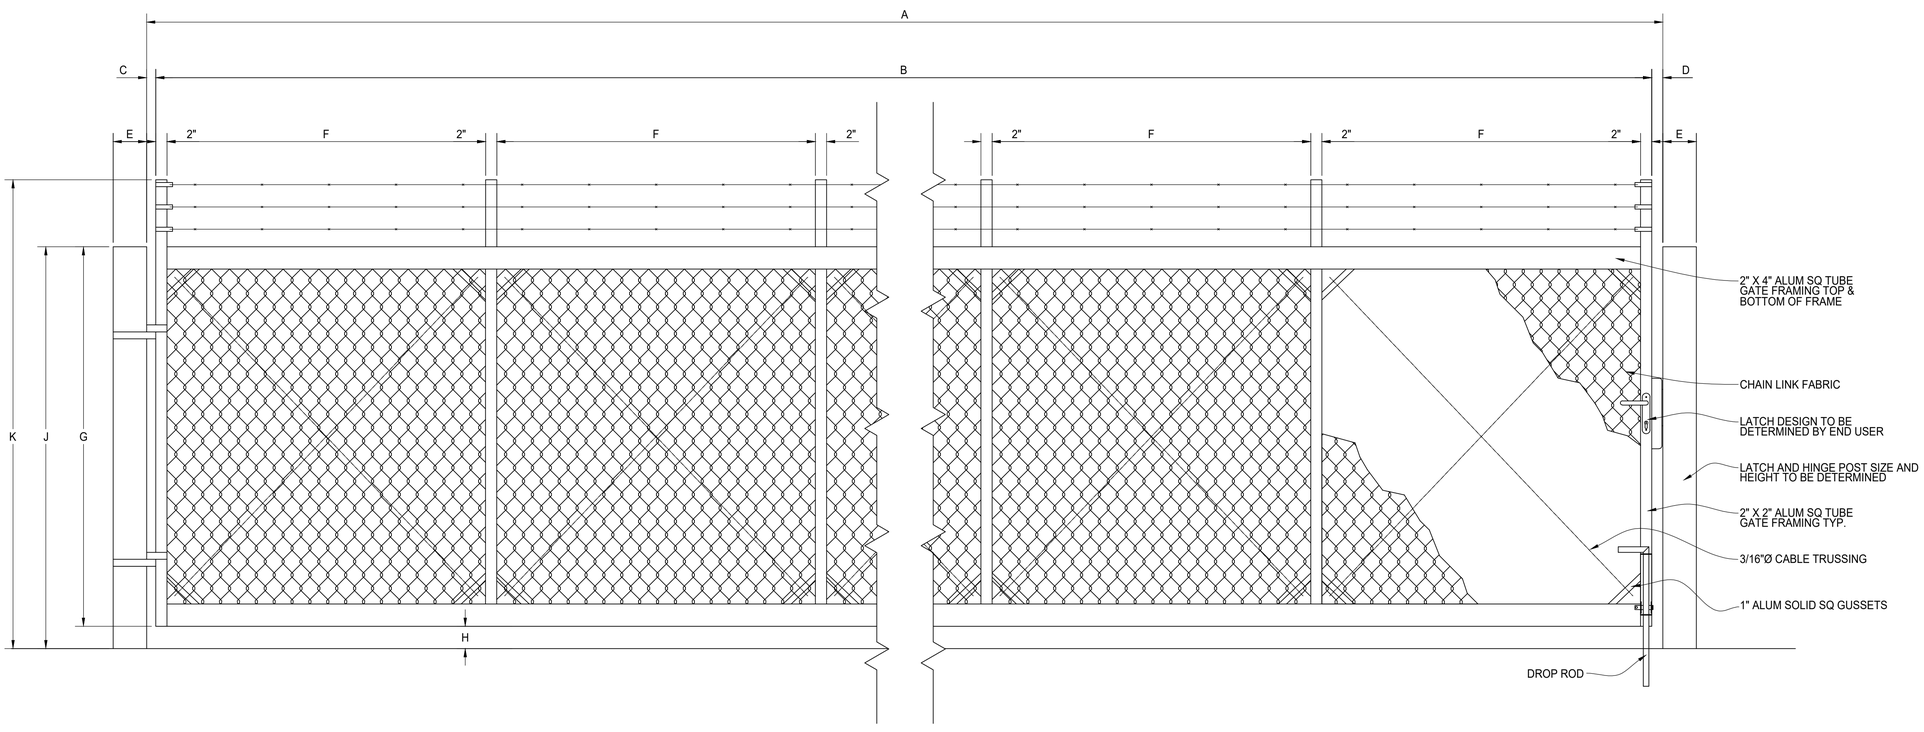

ELEVATION VIEW ALUMINUM SWING GATE

NOTE:
1) GATE SHOWN WITH OPTIONAL BARB ARMS AND BARBED WIRE
2) OTHER GATE AND POST SIZES AVAILABLE UPON REQUEST

AMERICA'S GATE

CHAIN LINK
(1) ALUM SWING GATE
30' SINGLE SWING

SCALE TO 1 INCH

AMERICAN FENCE PROJECT #: .		CLIENT PROJECT #: .			
REFERENCE JOB #: .					
CHKD BY: .	SCALE: NTS	DRAWN BY: PB	DATE: 04/06/2020	REV .	SHEET # 01